


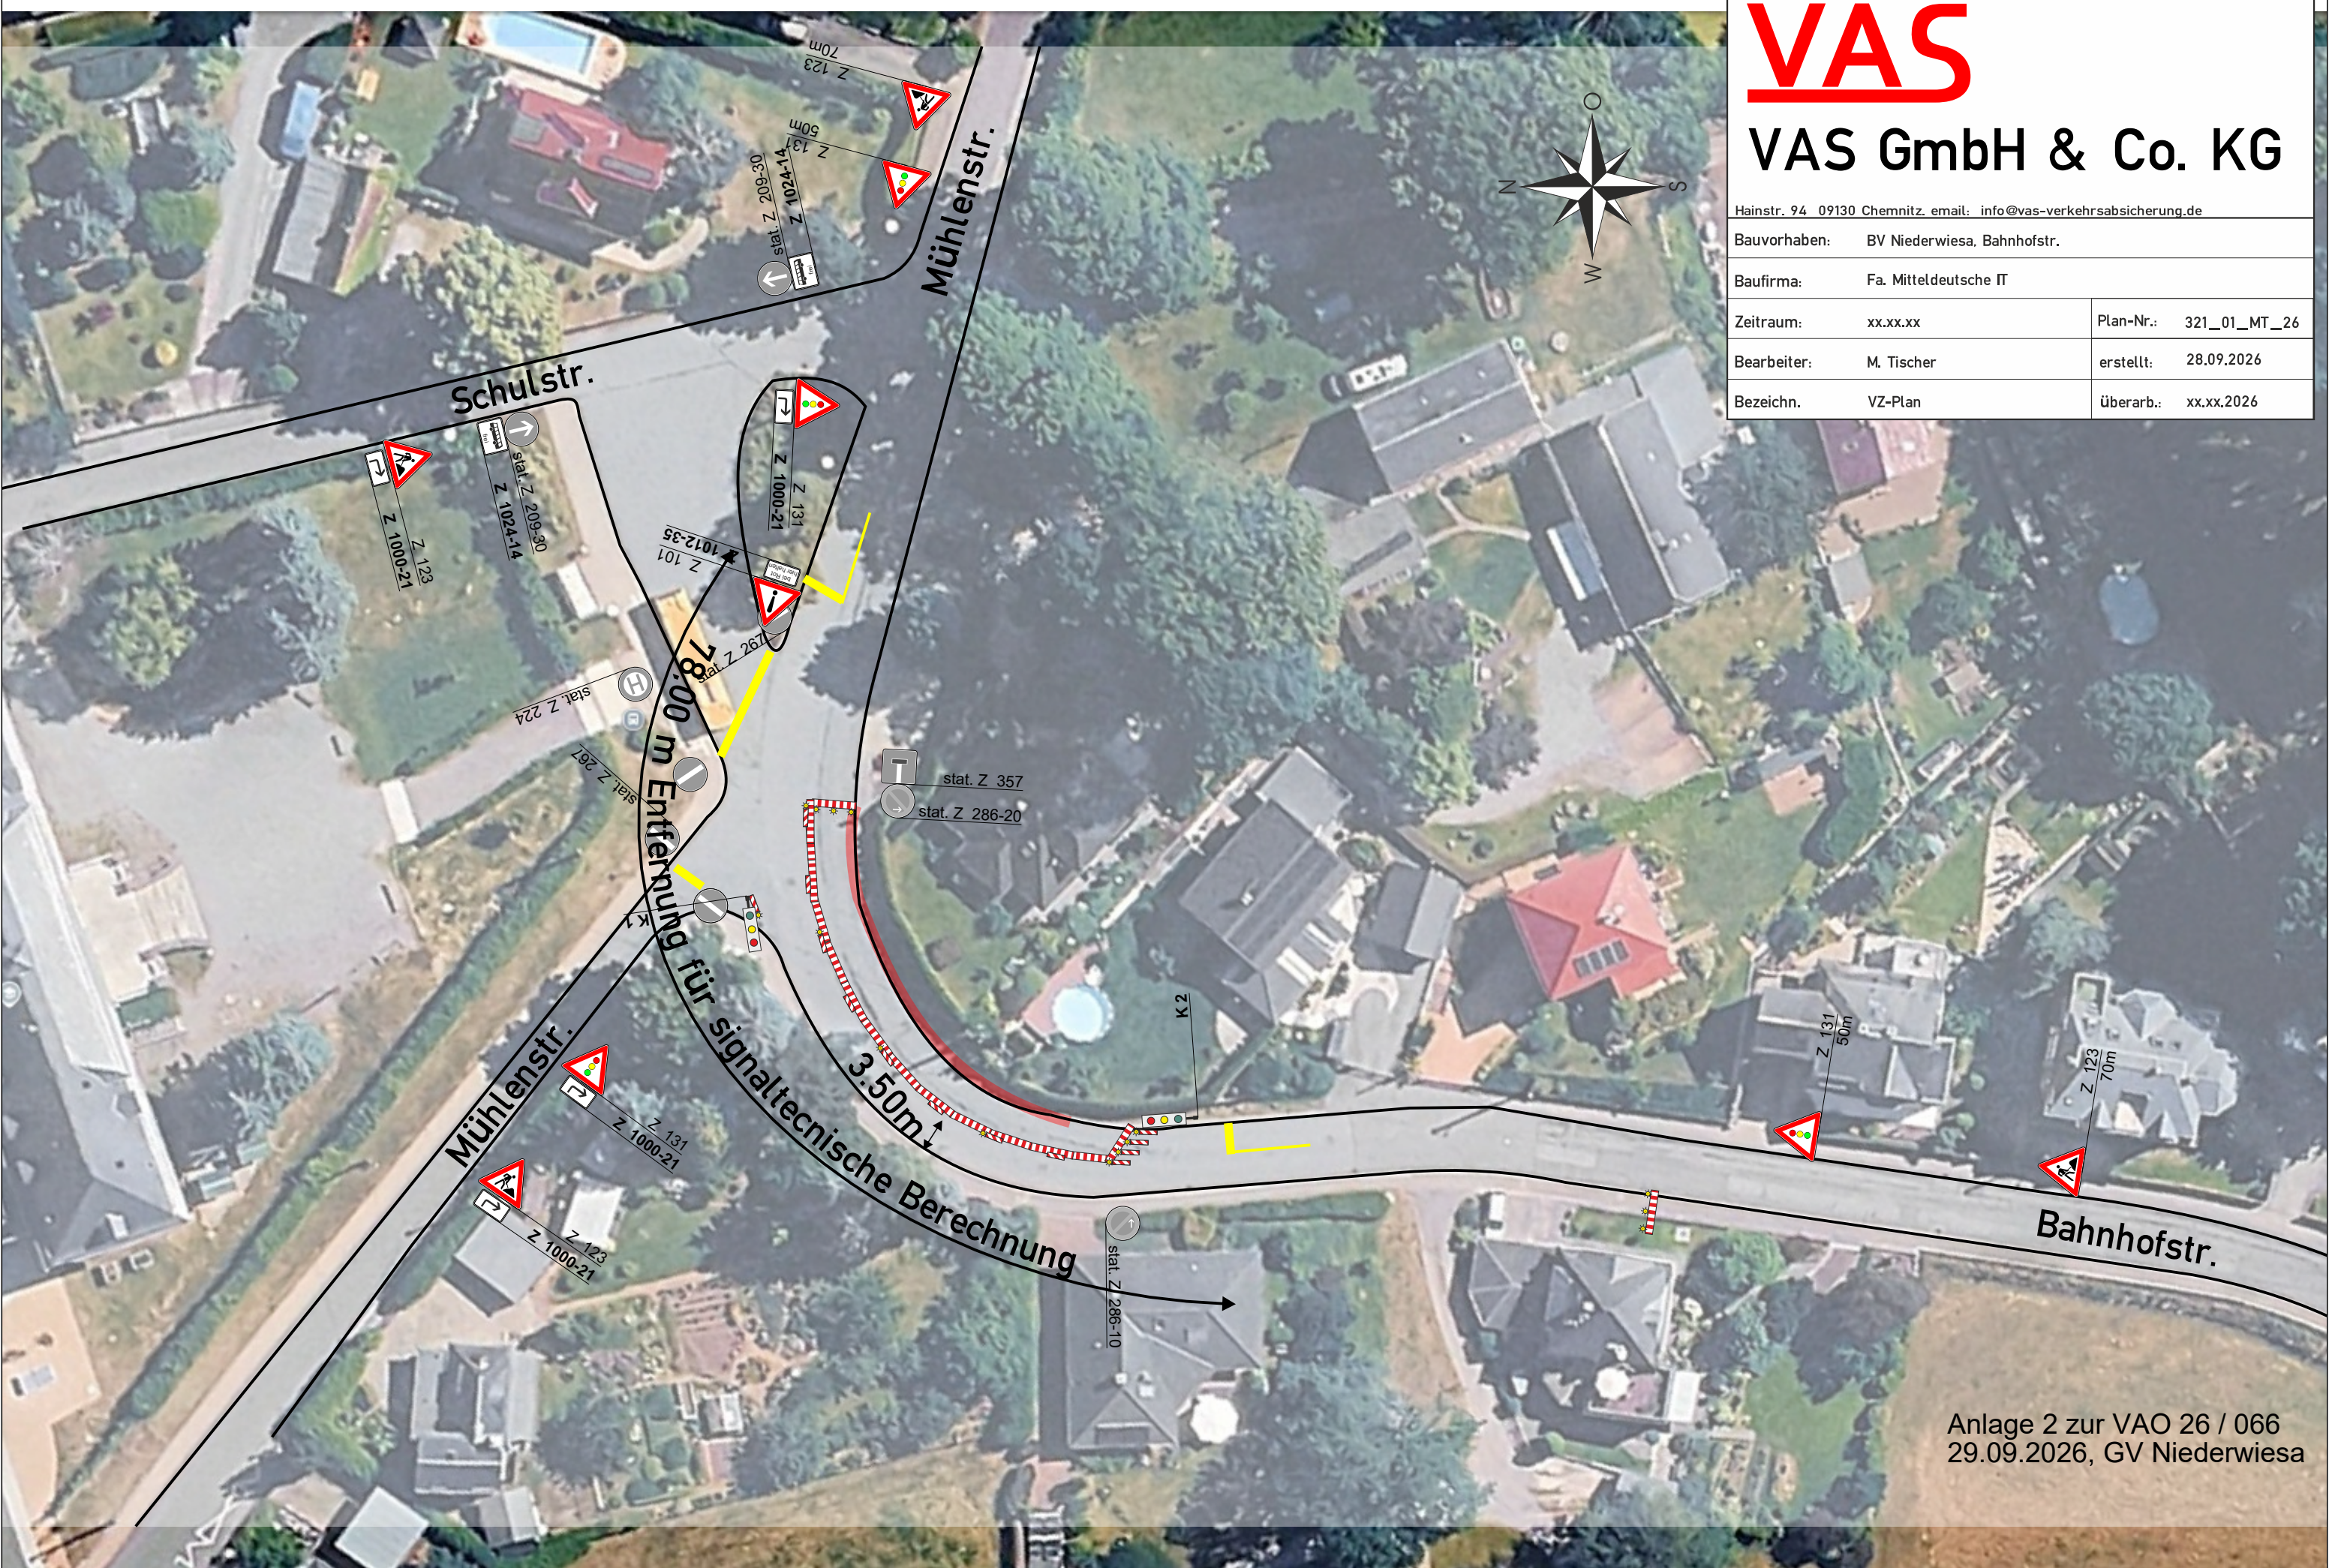

überarb.: xx.xx.2026



Anlage 2 zur VAO 26 / 066
29.09.2026, GV Niederwiesa